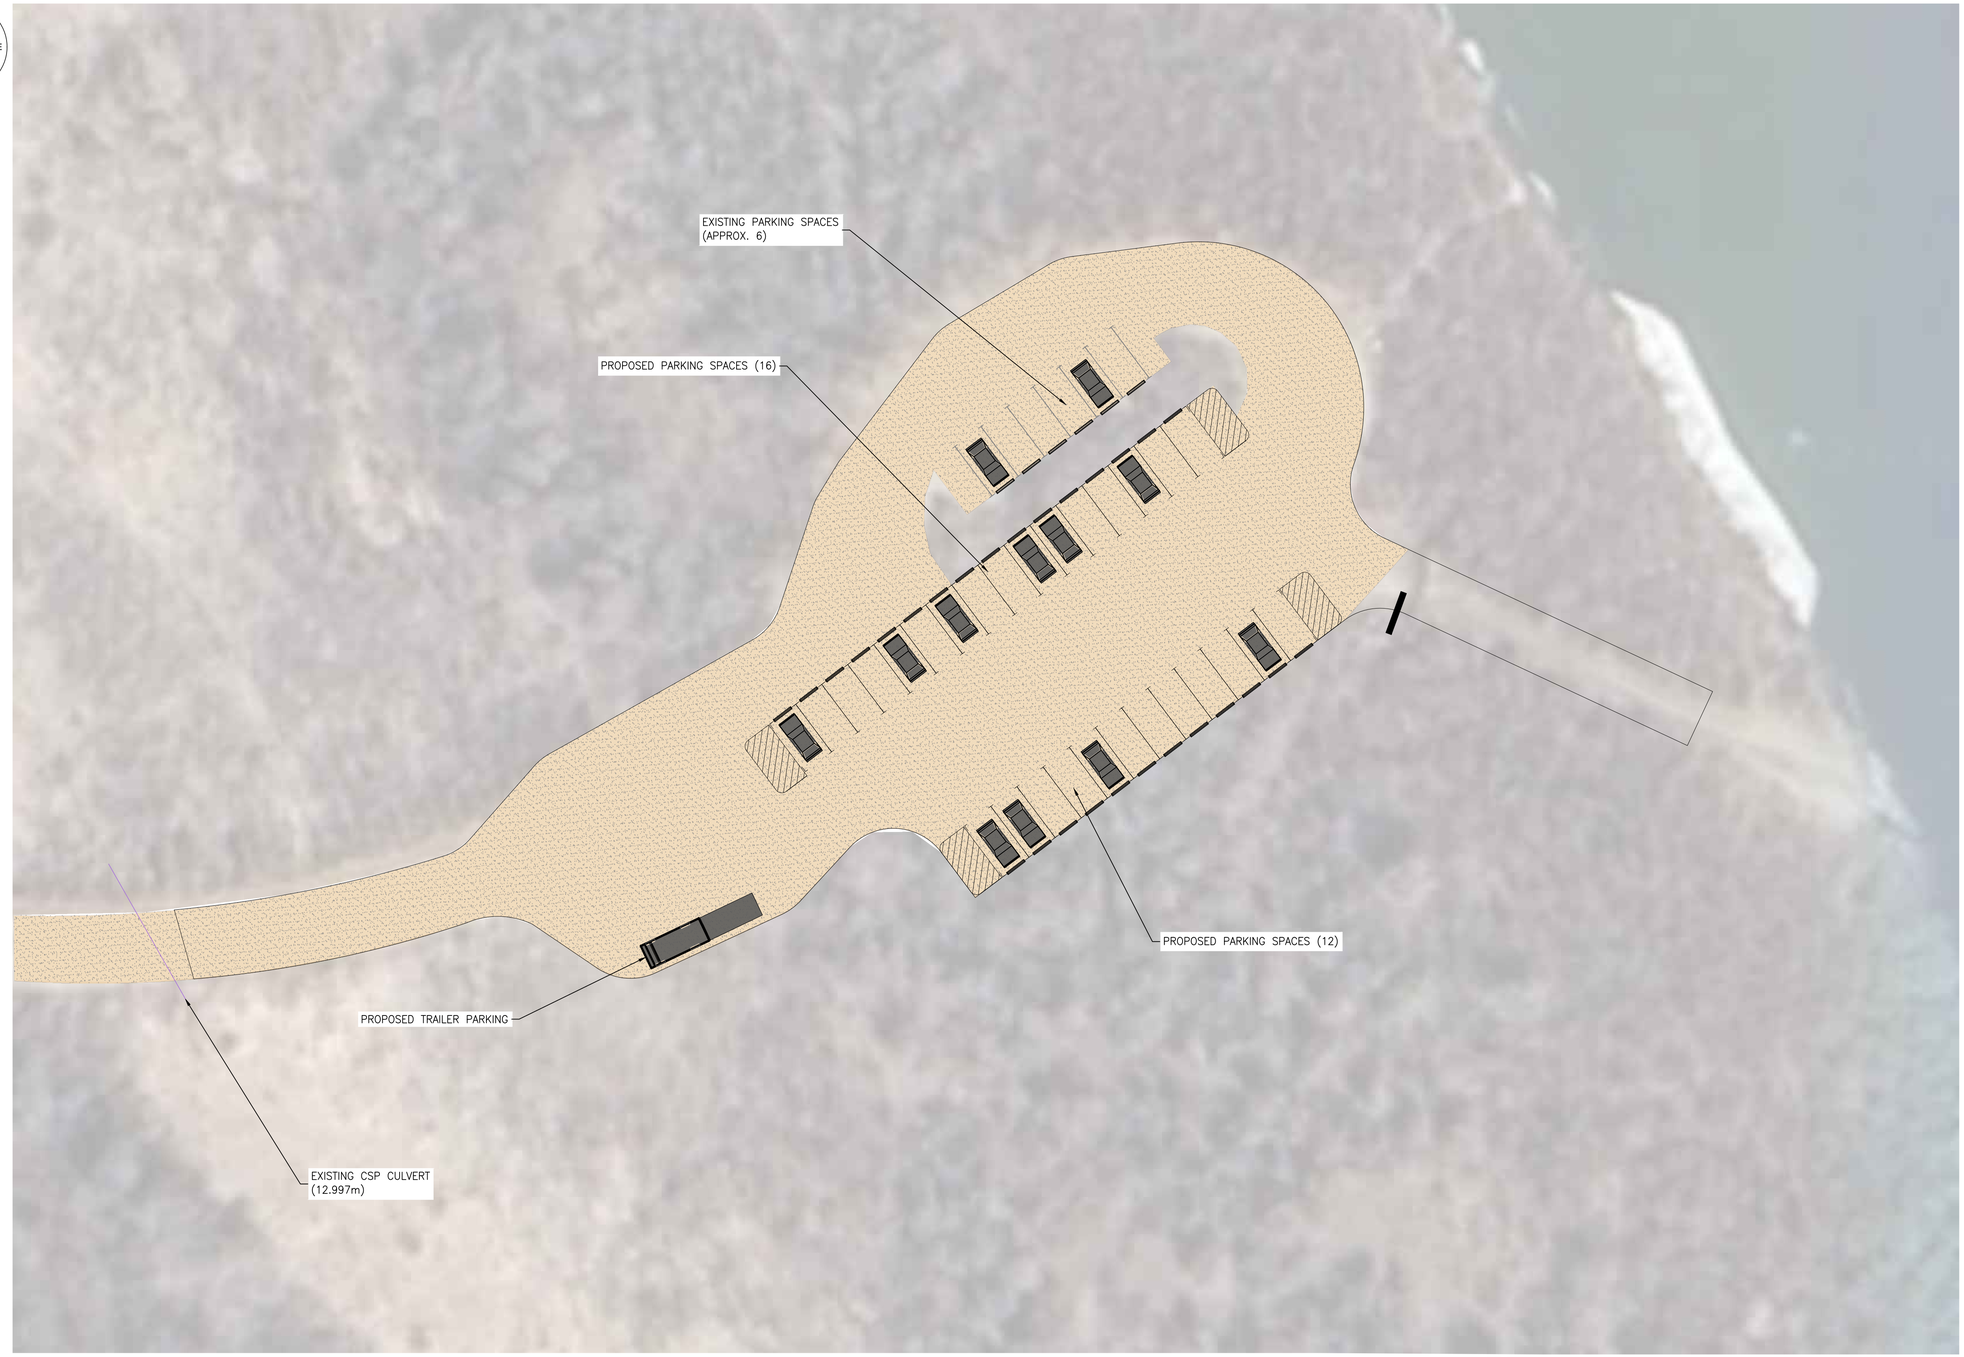


CONCEPT SITE PLAN
SCALE: 1:250

1

NOT FOR CONSTRUCTION

ISSUED FOR REVIEW
Date: 26/10/14

REFERENCE DRAWINGS

DRAWING NO	DRAWING DESCRIPTION/TITLE	REF
-	-	1

PERMIT TO PRACTICE:

ENGINEER SEAL:

Copyright © Allnorth Consultants Limited and affiliated companies, all rights reserved. The information contained in this document is the exclusive property of Allnorth Consultants Limited and affiliated companies and shall not be reproduced, or disclosed, or communicated to any unauthorized person, or used in any other unauthorized manner in form whatsoever, without the express written permission of Allnorth Consultants Limited and affiliated companies.

REV	YY/MM/DD	DESCRIPTION	DRWN	CHKD	APVD
A	26/10/14	ISSUED FOR REVIEW	HM	NB	TW

CLIENT:
MEEWASIN VALLEY AUTHORITY

Allnorth

CLIENT NO:	-	DRWN:	HM	DATE:	26/10/14
PROJECT NO:	2601344	DSGN:	NB	DATE:	26/10/14
DRAWING SIZE:	ANSI "D"	CHKD:	NB	DATE:	26/10/14
SCALE:	AS NOTED	APVD:	TW	DATE:	26/10/14

PROJECT:

FRED HEAL CANOE LAUNCH PARKING IMPROVEMENTS


TITLE:

CONCEPT SITE PLAN-2

DWG NO: **2601344-1100-002**

REV: **A**

Date: 2026/10/15 8:37 AM | User: Hemal Mistry | File: P:\SK\2026\2601344 FredHealCanoeParking\1000 - Drawings\1011 - Civil\04 - Baseplans\2601344-CONCEPT PLAN 2.render | Layout: 002 | Paper Size: 863.6mm x 558.8mm

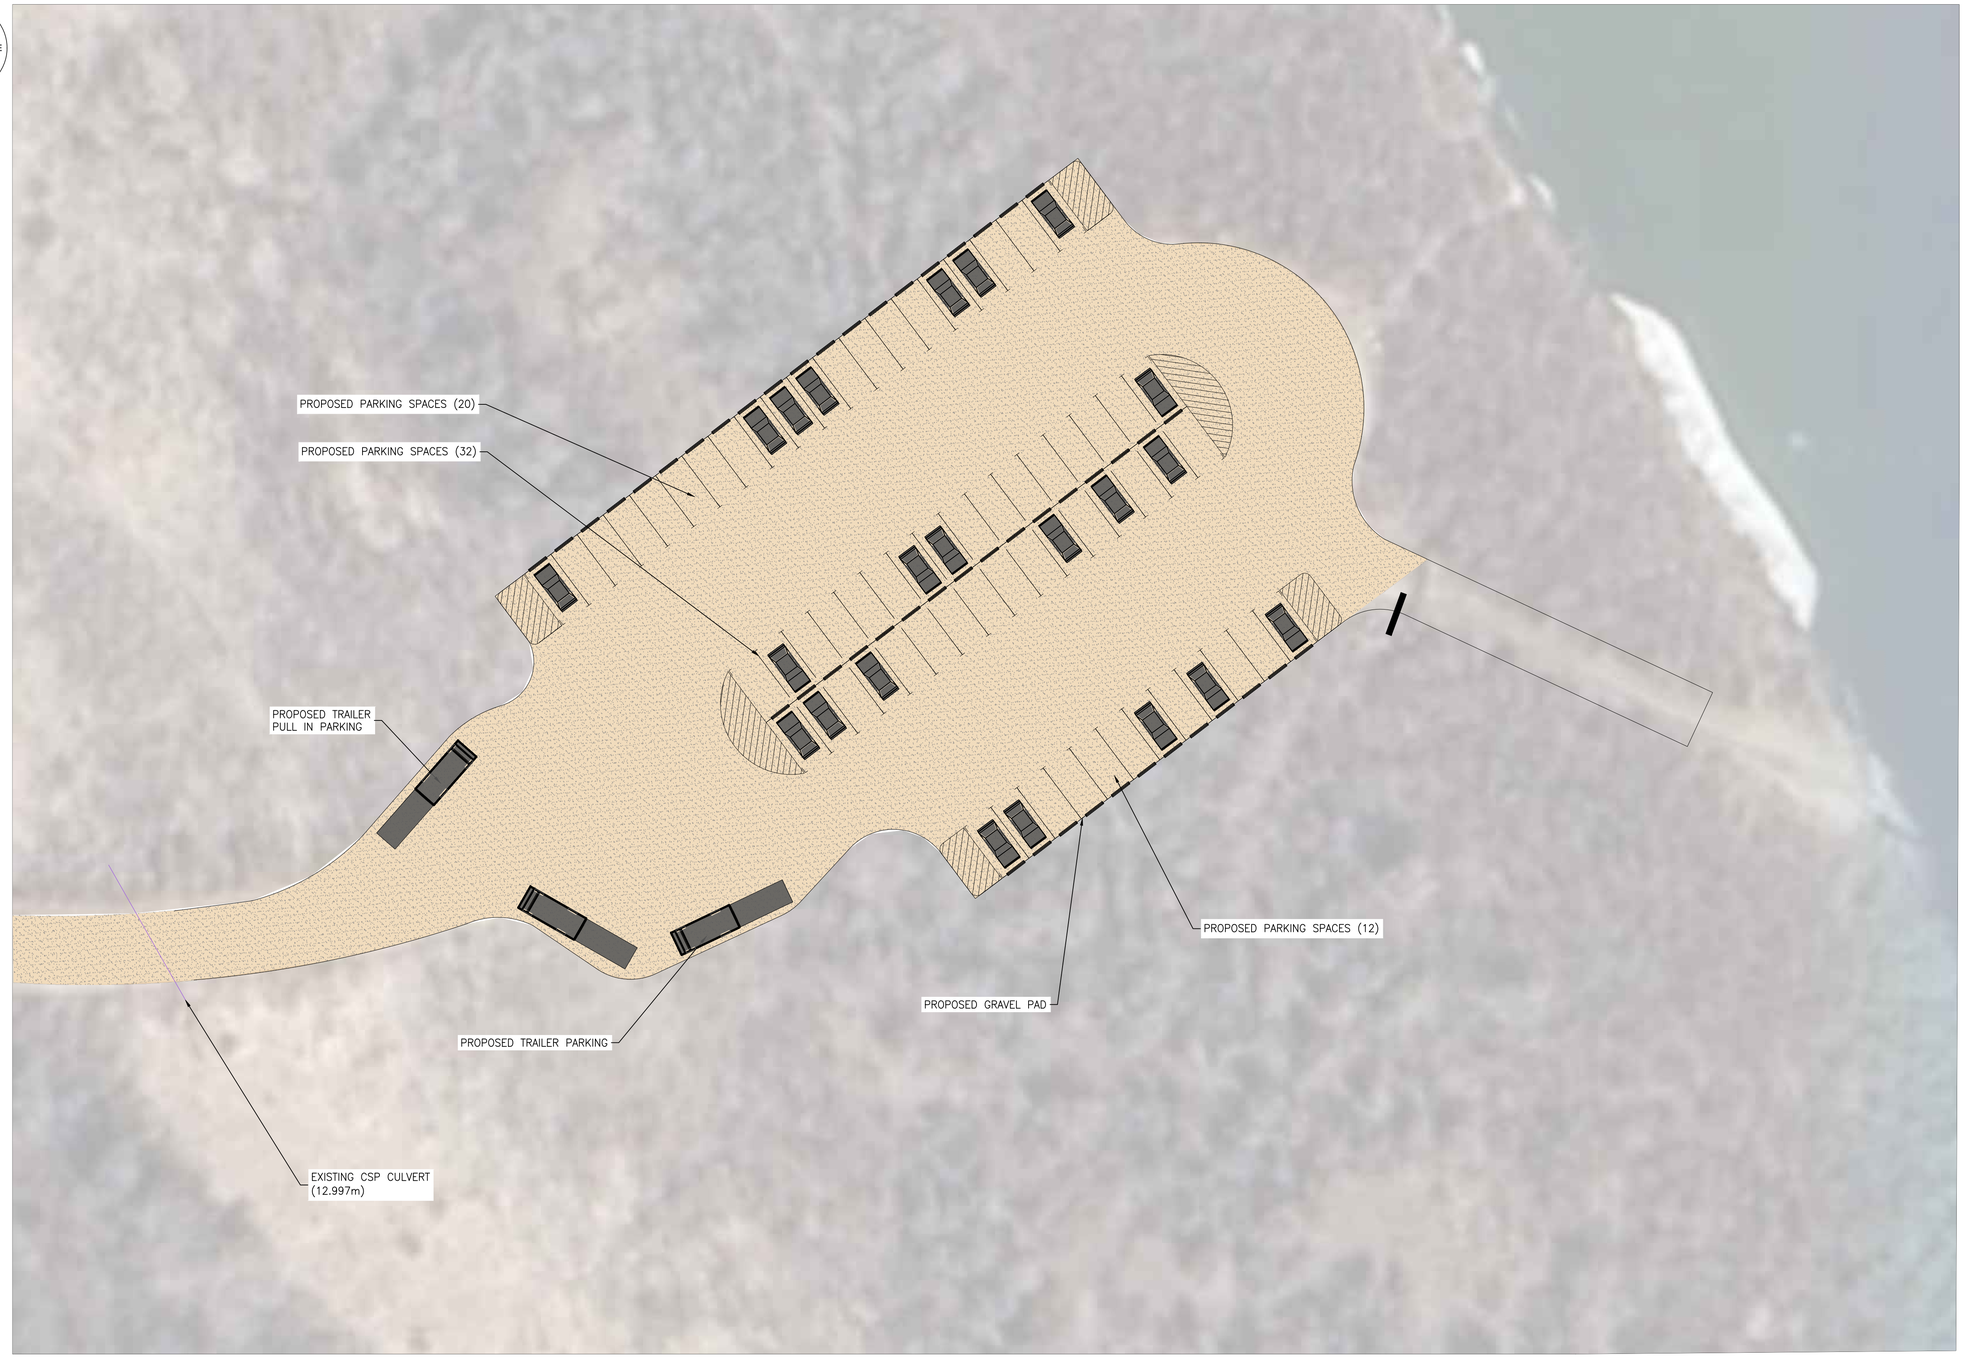

CONCEPT SITE PLAN
SCALE: 1:250

1

NOT FOR CONSTRUCTION

ISSUED FOR REVIEW
Date: 26/10/14

REFERENCE DRAWINGS

DRAWING NO	DRAWING DESCRIPTION/TITLE	REF
-	-	1

PERMIT TO PRACTICE:

ENGINEER SEAL:

Copyright © Allnorth Consultants Limited and affiliated companies, all rights reserved. The information contained in this document is the exclusive property of Allnorth Consultants Limited and affiliated companies and shall not be reproduced, or disclosed, or communicated to any unauthorized person, or used in any other unauthorized manner / form whatsoever, without the express written permission of Allnorth Consultants Limited and affiliated companies.

REV	YY/MM/DD	DESCRIPTION	DRWN	CHKD	APVD
A	26/10/14	ISSUED FOR REVIEW	HM	NB	TW

CLIENT:
MEEWASIN VALLEY AUTHORITY

Allnorth

CLIENT NO:	-	DRWN:	HM	DATE:	26/10/14
PROJECT NO:	2601344	DSGN:	NB	DATE:	26/10/14
DRAWING SIZE:	ANSI "D"	CHKD:	NB	DATE:	26/10/14
SCALE:	AS NOTED	APVD:	TW	DATE:	26/10/14

PROJECT:

FRED HEAL CANOE LAUNCH PARKING IMPROVEMENTS

TITLE:

CONCEPT SITE PLAN-1

DWG NO: **2601344-1100-002**

REV: **A**

Date: 2026/10/15 8:41 AM | User: Hemal Mistry | File: P:\SK\2026\2601344 FredHealCanoeParking\1000 - Drawings\1011 - Civil\04 - Baseplans\2601344-CONCEPT PLAN 1_render | Layout: 001 | Paper Size: 863.6mm x 558.8mm